

A-104


WNBC-TV

83002-5


DRAWING NUMBER

DRAWING NUMBER

DRAWING NUMBER

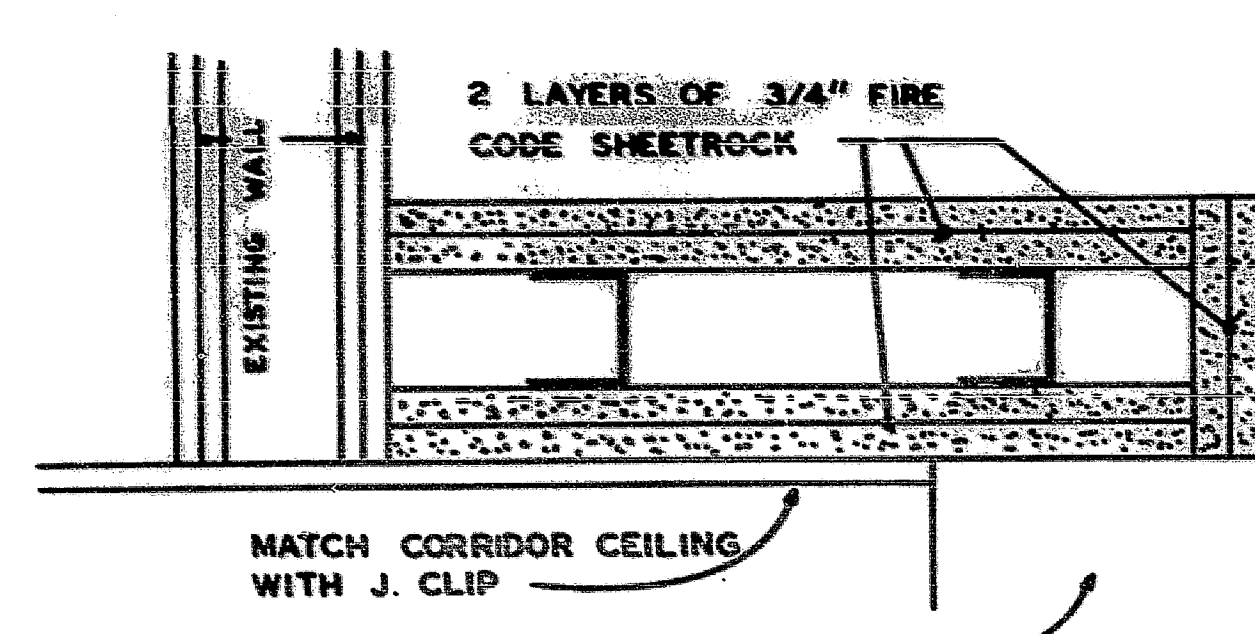



DETAIL 3  
SCALE: 3"=1'-0"

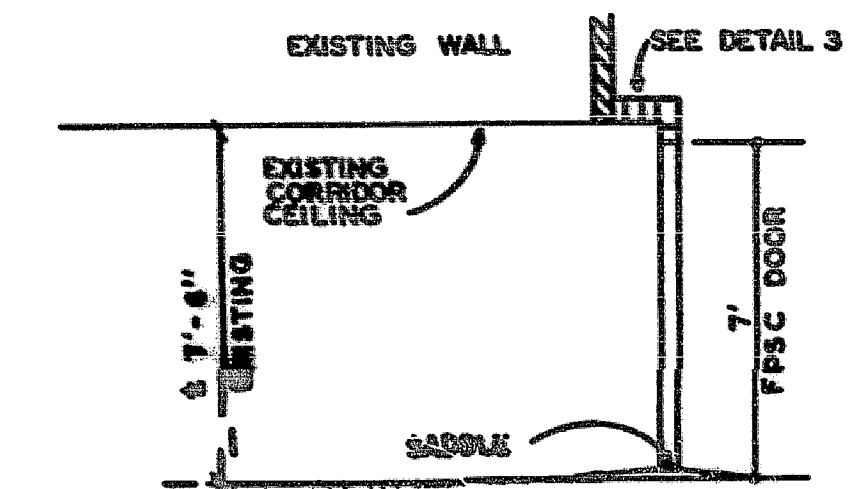


ELEVATION AT ENTRY  
SCALE: 1/4"=1'-0"

NOTES:

- 1). Contractor shall remove existing doors and frame.
- 2). Contractor shall install new frame and doors. Doors shall be double 3'-0" x 7'-0" x 1 3/4" hollow metal "B" 1-bul, with closer, lock set, panic push bars, and 10" x 10" wire glass vision panel.
- 3). Specifications of doors, frames and finish hardware shall be delineated in section 5a and 5b of existing written specifications.
- 4). Doors shall close tight and seal for Helon containment as delineated in existing drawings and written specifications.
- 5). Entire floor shall be treated with Ben-O-Ton Moistur bond Membrane waterproofing prior to installation of floor tile.
- 6). Openings to under-floor cable ducting must be accessible and associated access plates shall be waterproofed separately. Location of access plates shall be suitably marked. If entry through access plates is required by other tenants in the future, removal and re-waterproofing of the access plates shall be the responsibility of such tenants.

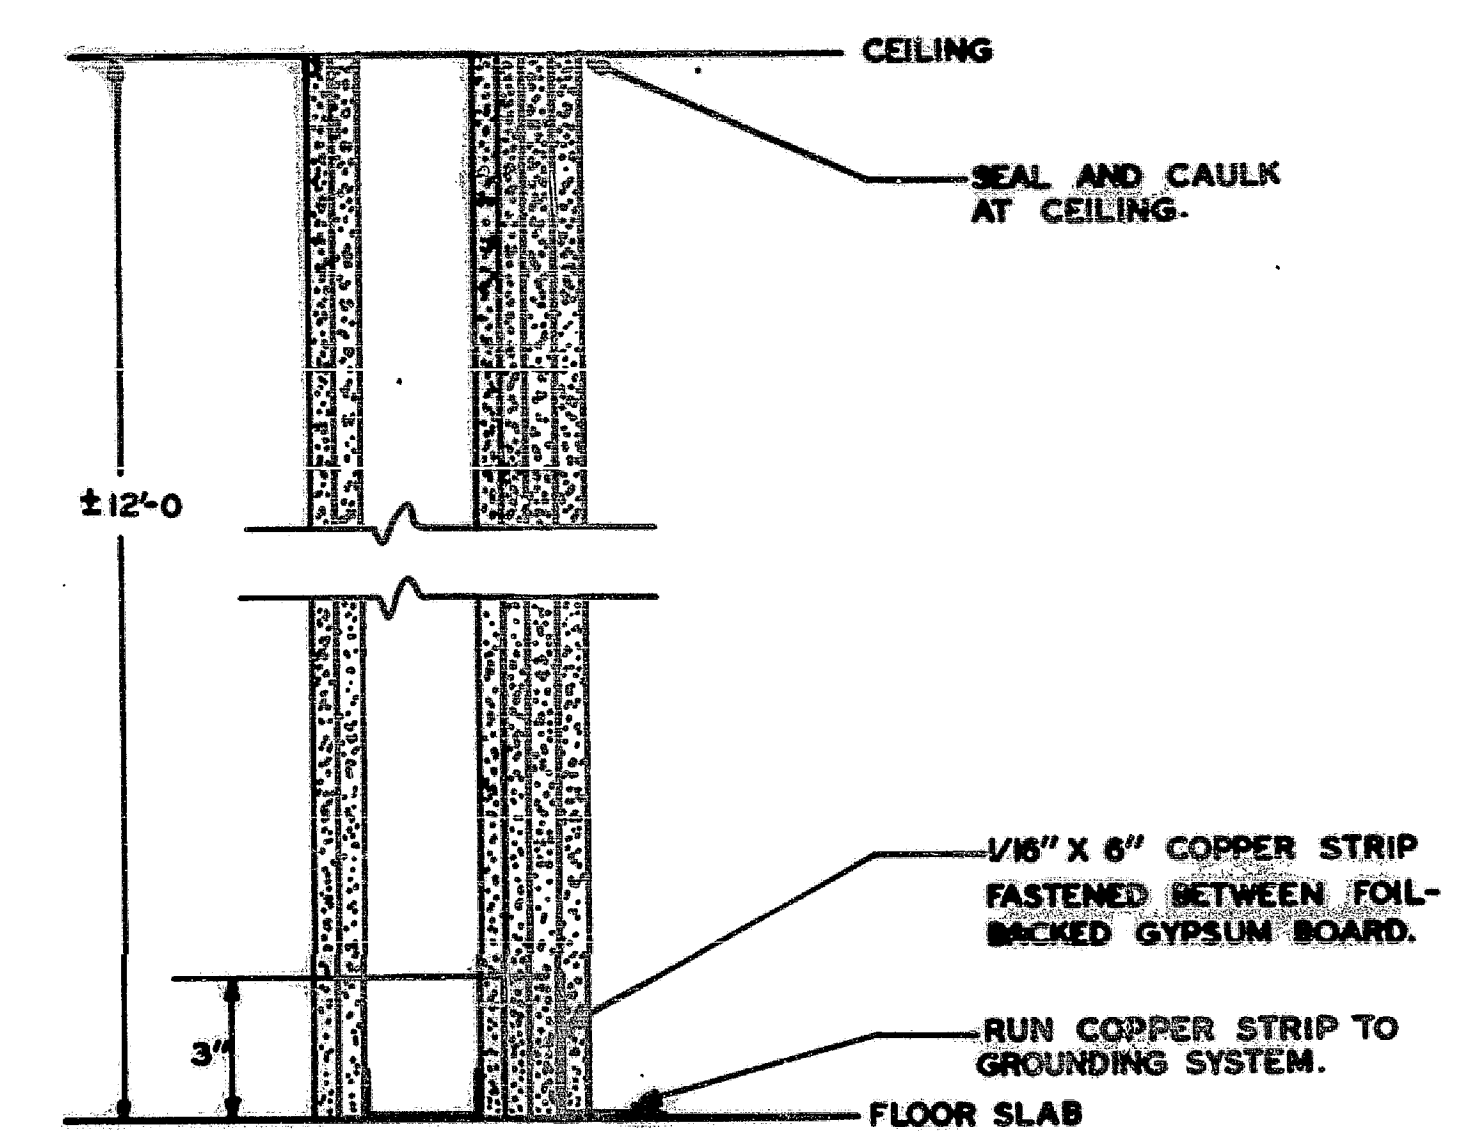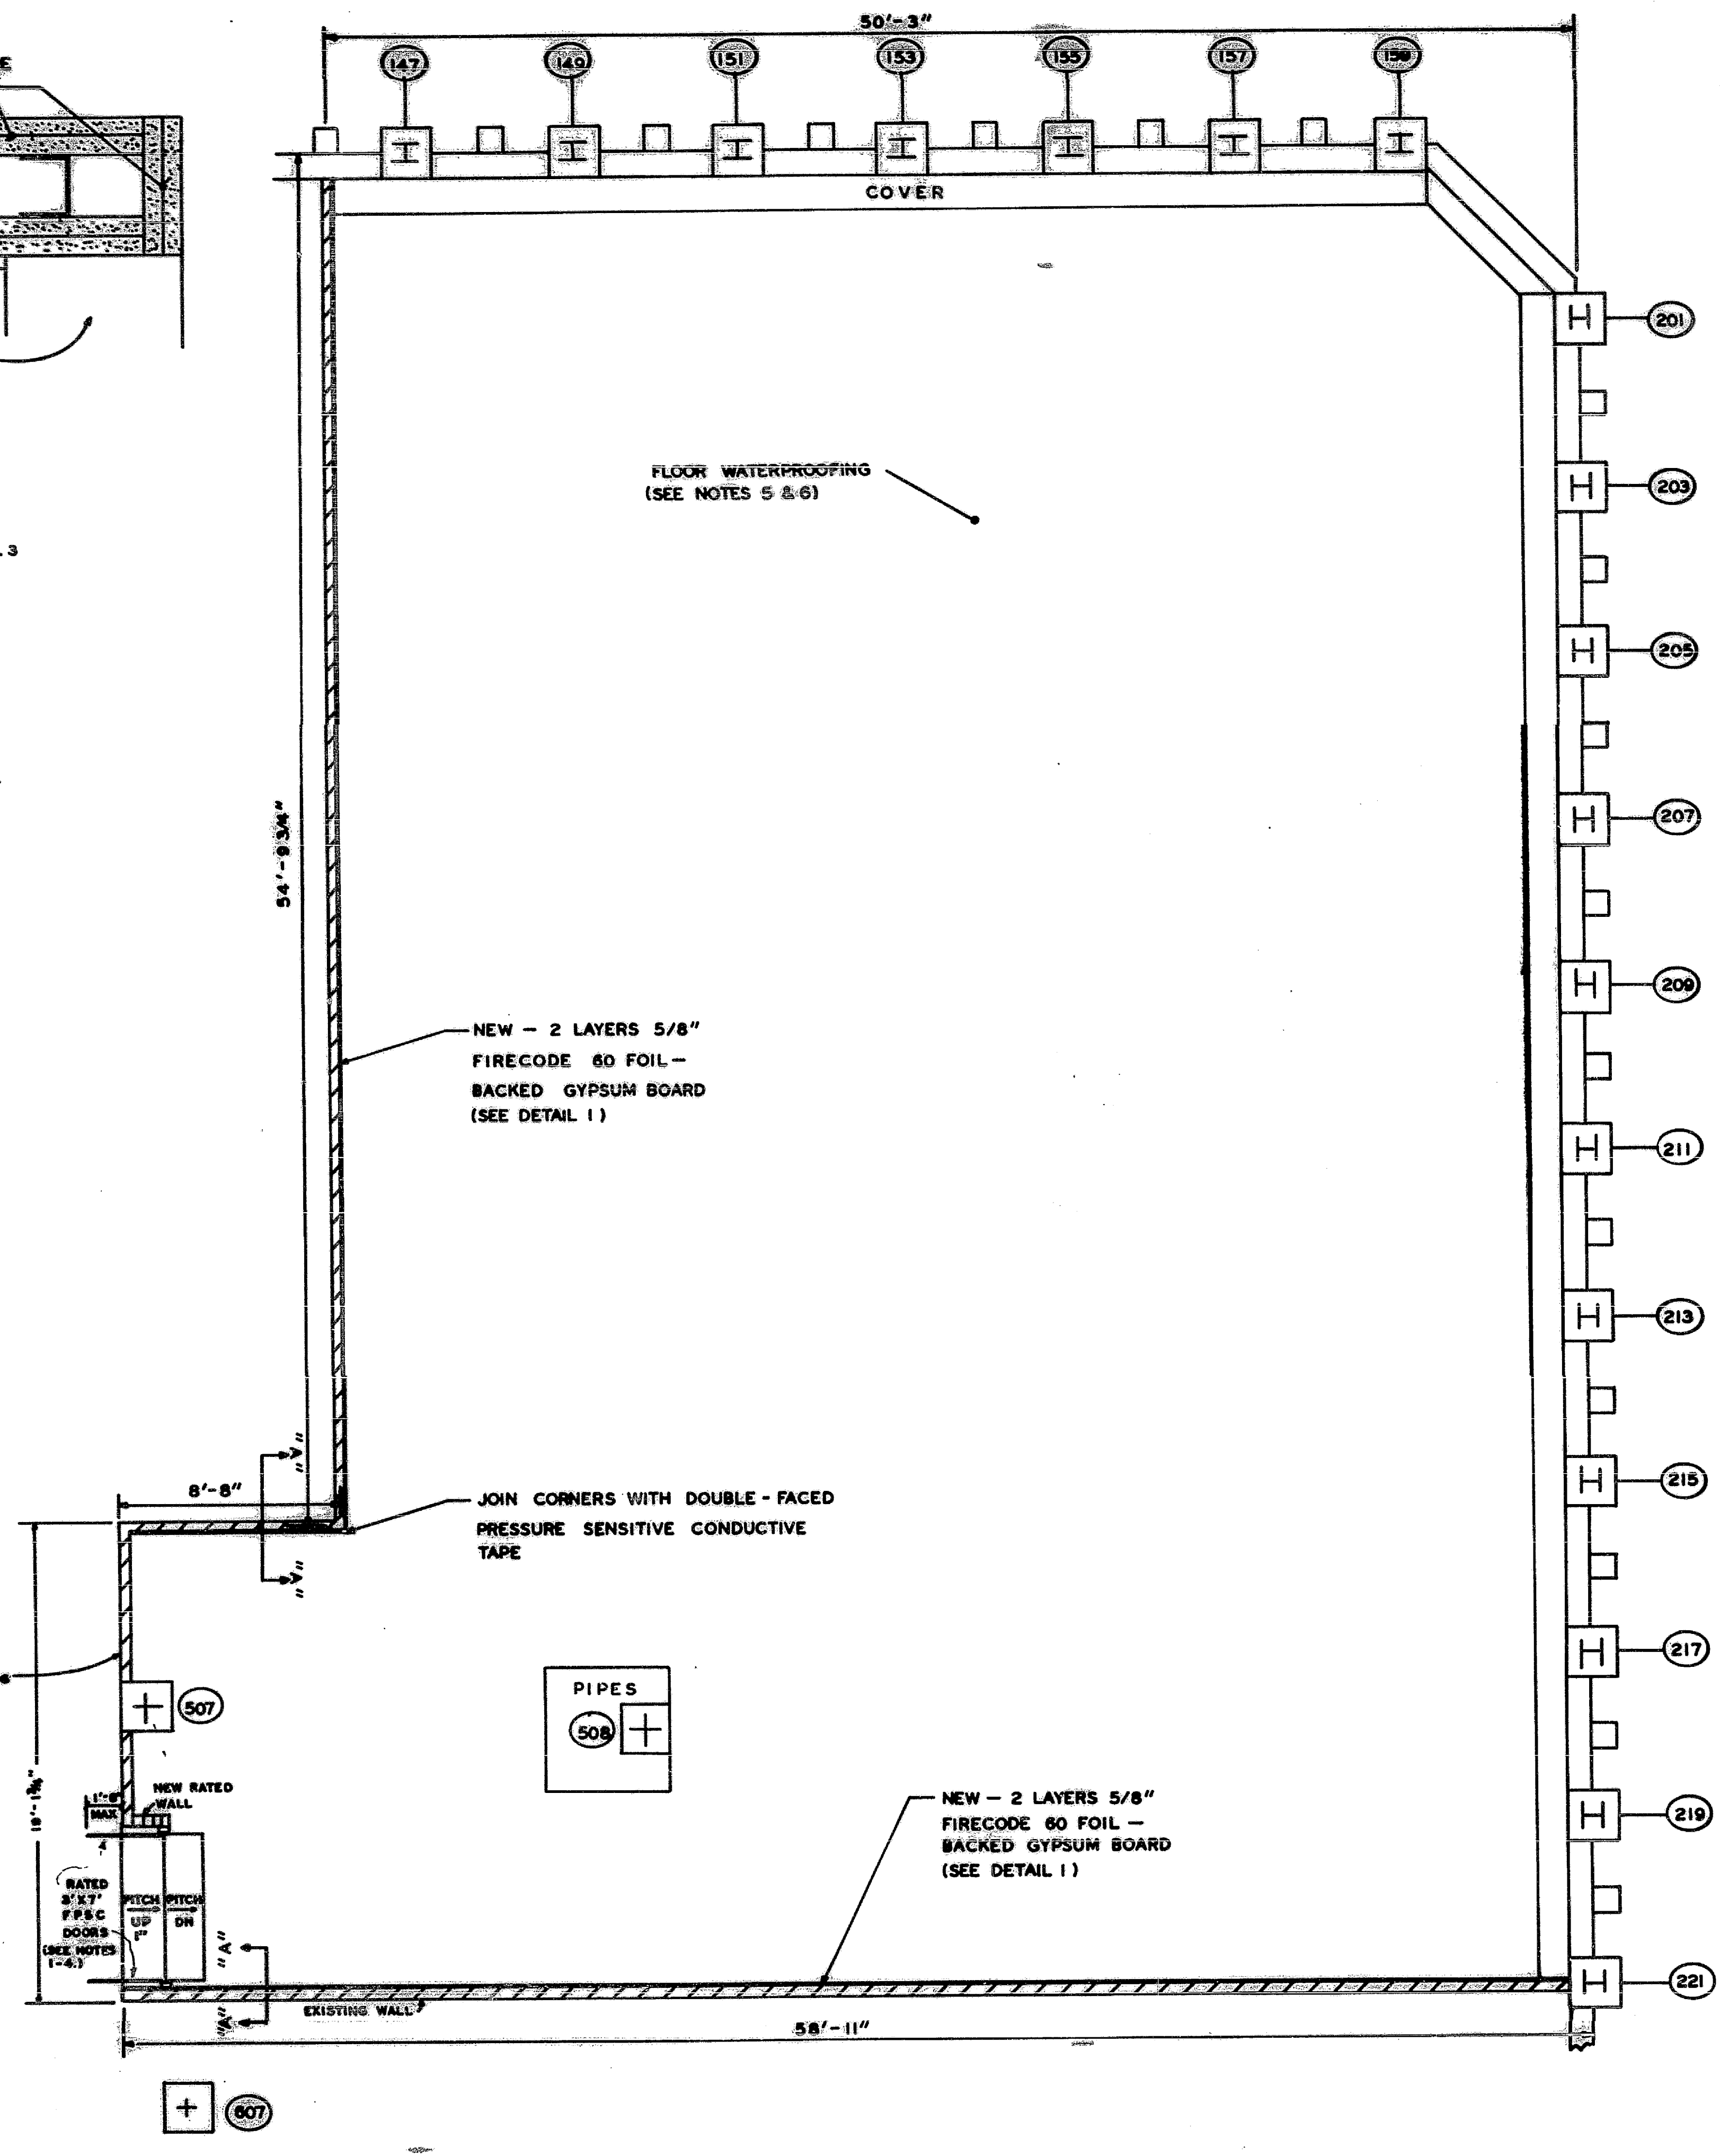

DETAIL 2 - ELEVATION AT "A"-A"  
SCALE: 3"=1'-0"

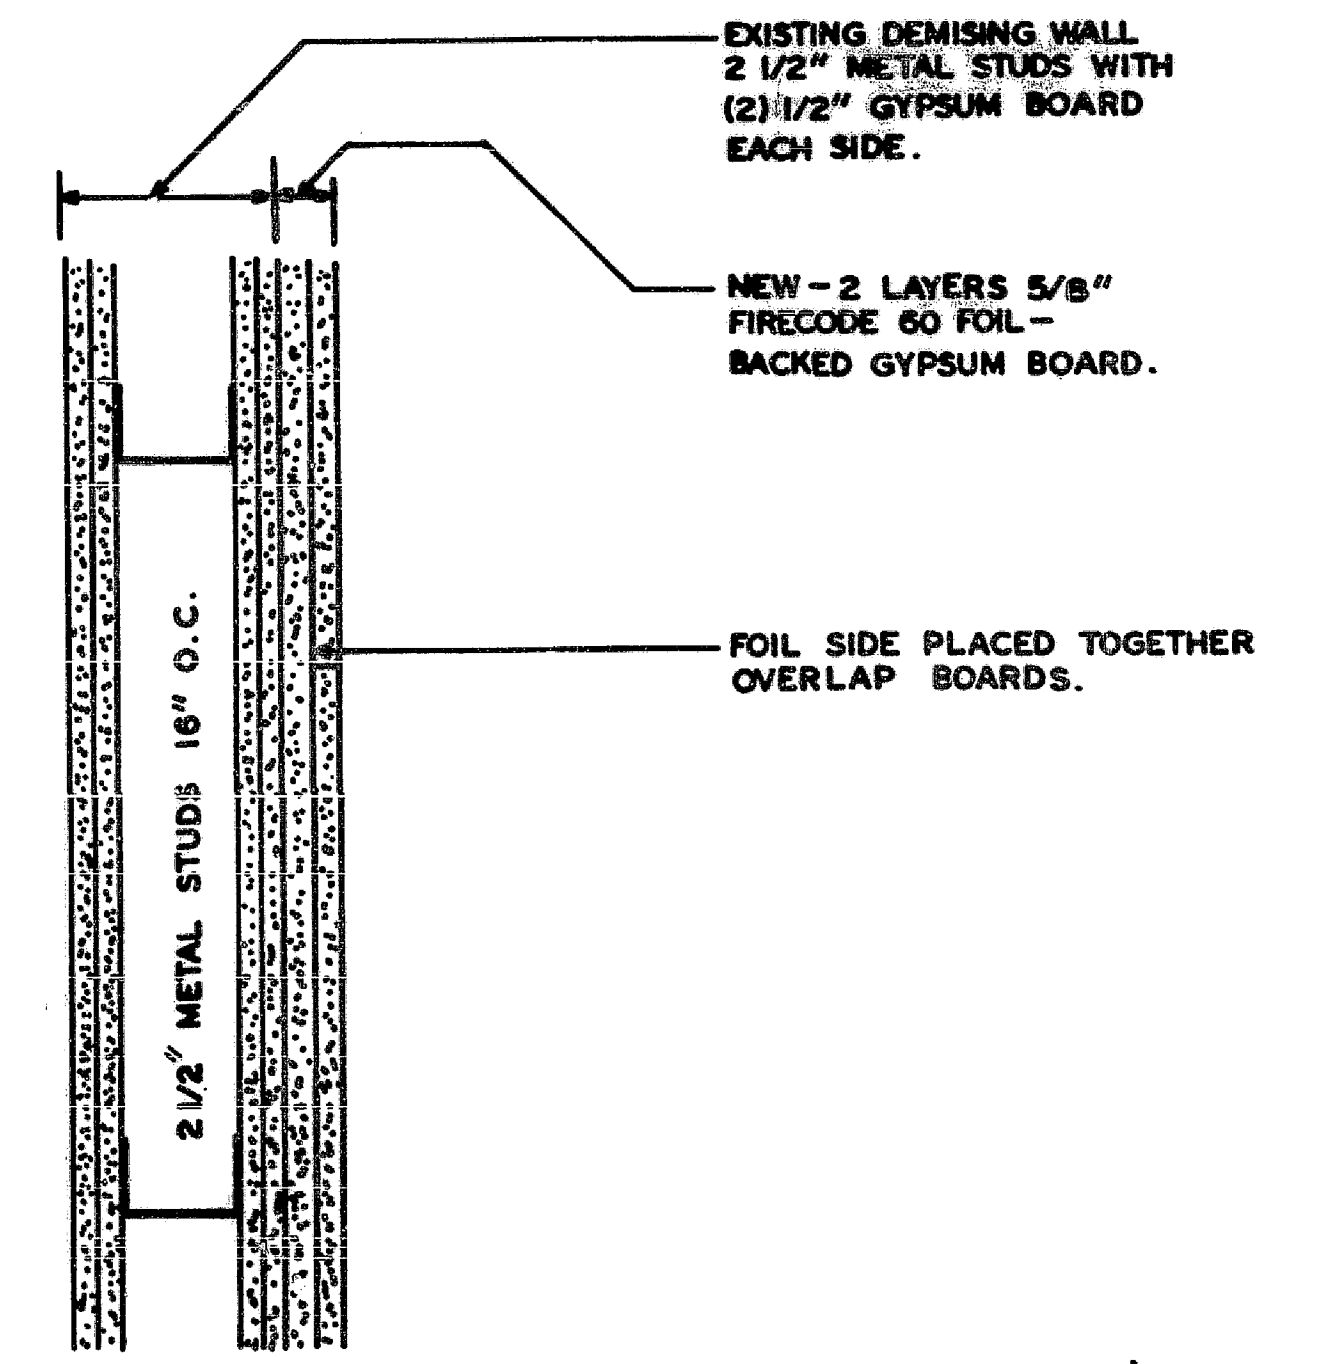

DETAIL 1  
SCALE: 3"=1'-0"

TENANT ALTERATION APPLICATION NO. 1767  
APPROVED DATE 5/16/83

**HAMILTON COMMUNICATIONS CONSULTANTS, INC.**  
ROOM 4545 ONE WORLD TRADE CENTER  
NEW YORK, N.Y. 10048  
235 MAIN ST. ORANGE, N.J. 07050

**G. EDWARD HAMILTON, P.E.**  
PROFESSIONAL ENGINEER  
DATE 4/25/83  
LIC. NO. 14216  
PC-179 83002-5

**WNBC-TV**  
ADDITIONS & REVISIONS  
WORLD TRADE CENTER 104<sup>TH</sup> FL.